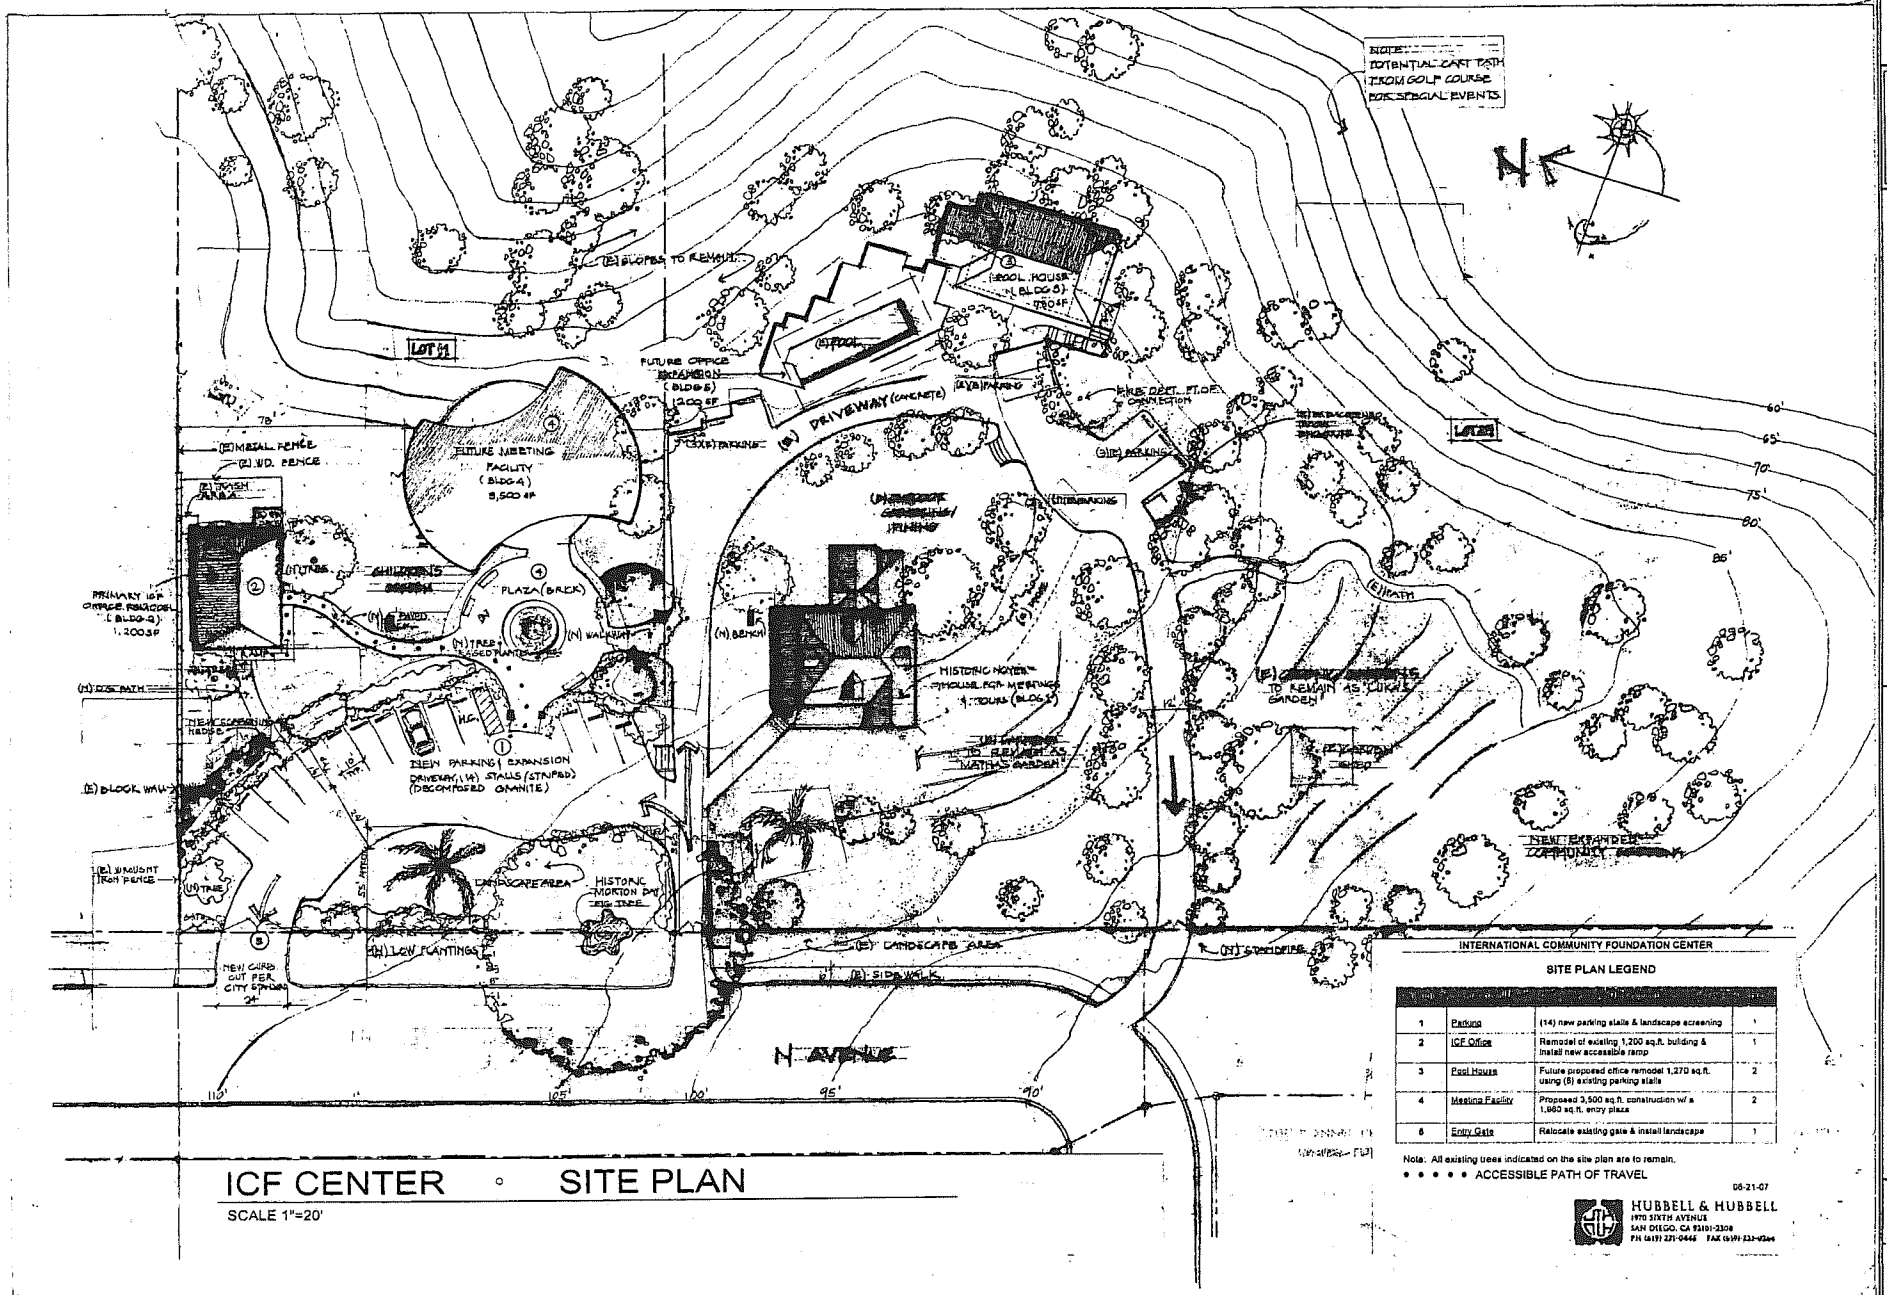

ICF CENTER ◦ SITE PLAN

SCALE 1"=20'

INTERNATIONAL COMMUNITY FOUNDATION CENTER

SITE PLAN LEGEND

1	Parking	(14) new parking stalls & landscape screening	1
2	ICF Office	Remodel of existing 1,200 sq.ft. building & install new accessible ramp	1
3	Pool House	Future proposed office remodel 1,270 sq.ft. using (8) existing parking stalls	2
4	Meeting Facility	Proposed 3,500 sq.ft. construction w/ a 1,960 sq.ft. entry plaza	2
5	Entry Gate	Relocate existing gate & install landscape	1

Note: All existing trees indicated on the site plan are to remain.

• • • • • ACCESSIBLE PATH OF TRAVEL

08-21-07

HUBBELL & HUBBELL
1970 SIXTH AVENUE
SAN DIEGO, CA 92101-2308
PH (619) 231-0446 FAX (619) 233-9344

ICF WALTON CENTER
11300 SORRENTO VALLEY ROAD, STE. 115
San Diego, CA 92121

HUBBELL & HUBBELL
1970 Sixth Avenue
San Diego, CA 92101
(619)231-0446 & (760)755-0171
Date: 3-29-07 Drawn: PB/RB Job#: 0701

B DEPT. 6-21-07
A Bldg. Dept. Rev. 3-29-07

SP2